10'-0" CEILING HEIGHT

PROVIDE SECURITY SYSTEM

BUILDER AND OWNER TO VERIFY DIMENSIONS, NOTES AND ALL CONDITIONS OF PLANS PRIOR TO CONSTRUCTION. PLAN SERVICE IS NOT RESPONSIBLE FOR ERRORS OR OMISSIONS.

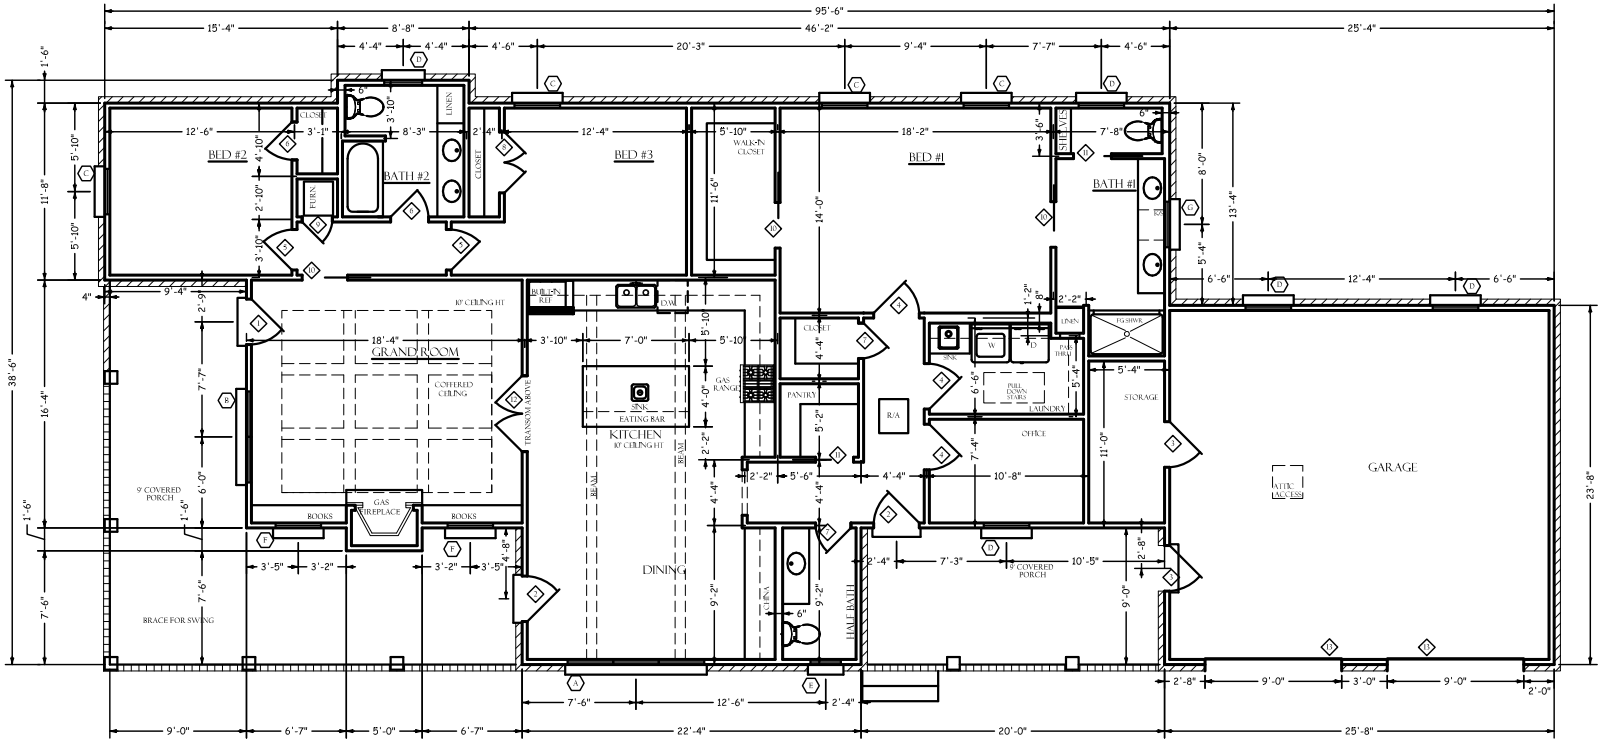

FLOOR PLAN

SCALE 1/4" = 1'-0"

DOOR SCHEDULE

MARK	SIZE	TYPE	REMARKS
A	3'-0" x 6'-8" x 1 3/4	TWO PANEL SEE FRONT ELEVATION	EXTERIOR WOOD INSUL
B	3'-0" x 6'-8" x 1 3/4	FRENCH	" " "
C	3'-0" x 6'-8" x 1 3/4	THREE PANEL	" " "
D	3'-0" x 6'-8" x 1 3/4	THREE PANEL	INTERIOR WOOD
E	2'-8" x 6'-8" x 1 3/8	THREE PANEL	" "
F	2'-6" x 6'-8" x 1 3/8	THREE PANEL	" "
G	2'-4" x 6'-8" x 1 3/8	THREE PANEL	" "
H	4'-0" x 6'-8" x 1 3/8	DOUBLE THREE PANEL	" "
I	2'-0" x 6'-8" x 1 3/8	LOUVERED	" "
J	3'-0" x 6'-8" x 1 1/8	THREE PANEL POCKET	" "
K	2'-6" x 6'-8" x 1 1/8	THREE PANEL POCKET	" "
L	5'-0" x 6'-8" x 1 3/8	DOUBLE FRENCH w/ 12" TRANSOM	" "
M	9'-0" x 8'-0"	OVER HEAD GARAGE DOOR	EXTERIOR

WINDOW SCHEDULE

MARK	SIZE	TYPE	REMARKS
A	(3)3'-0" x 6'-0" (3)3'-0" x 1'-6"	DOUBLE HUNG FIXED TRANSOM	WOOD INSUL
B	(2)3'-0" x 6'-0"	DOUBLE HUNG	" "
C	3'-0" x 6'-0"	DOUBLE HUNG	" "
D	3'-0" x 4'-0"	DOUBLE HUNG	" "
E	2'-0" x 4'-0"	DOUBLE HUNG	" "
F	3'-0" x 3'-0"	FIXED	" "
G	3'-0" x 2'-0"	FIXED	" "

LIVING - 2096 SQ FT HEATED

GARAGE - 637 SQ FT UNHEATED

PORCHES - 578 SQ FT UNHEATED INCLUDING BRICK

By wisdom a house is built, and through understanding it is established. through knowledge its rooms are filled with rare and beautiful treasures.

By Design INC. bydesigndrafting.org

plan number 217-1120