NOTE:

1. 8'-0" CEILING HEIGHT UNLESS OTHERWISE NOTED

NOTE:

BUILDER AND OWNER TO VERIFY DIMENSIONS, NOTES AND ALL CONDITIONS OF PLANS PRIOR TO CONSTRUCTION. PLAN SERVICE IS NOT RESPONSIBLE FOR ERRORS OR OMISSIONS.

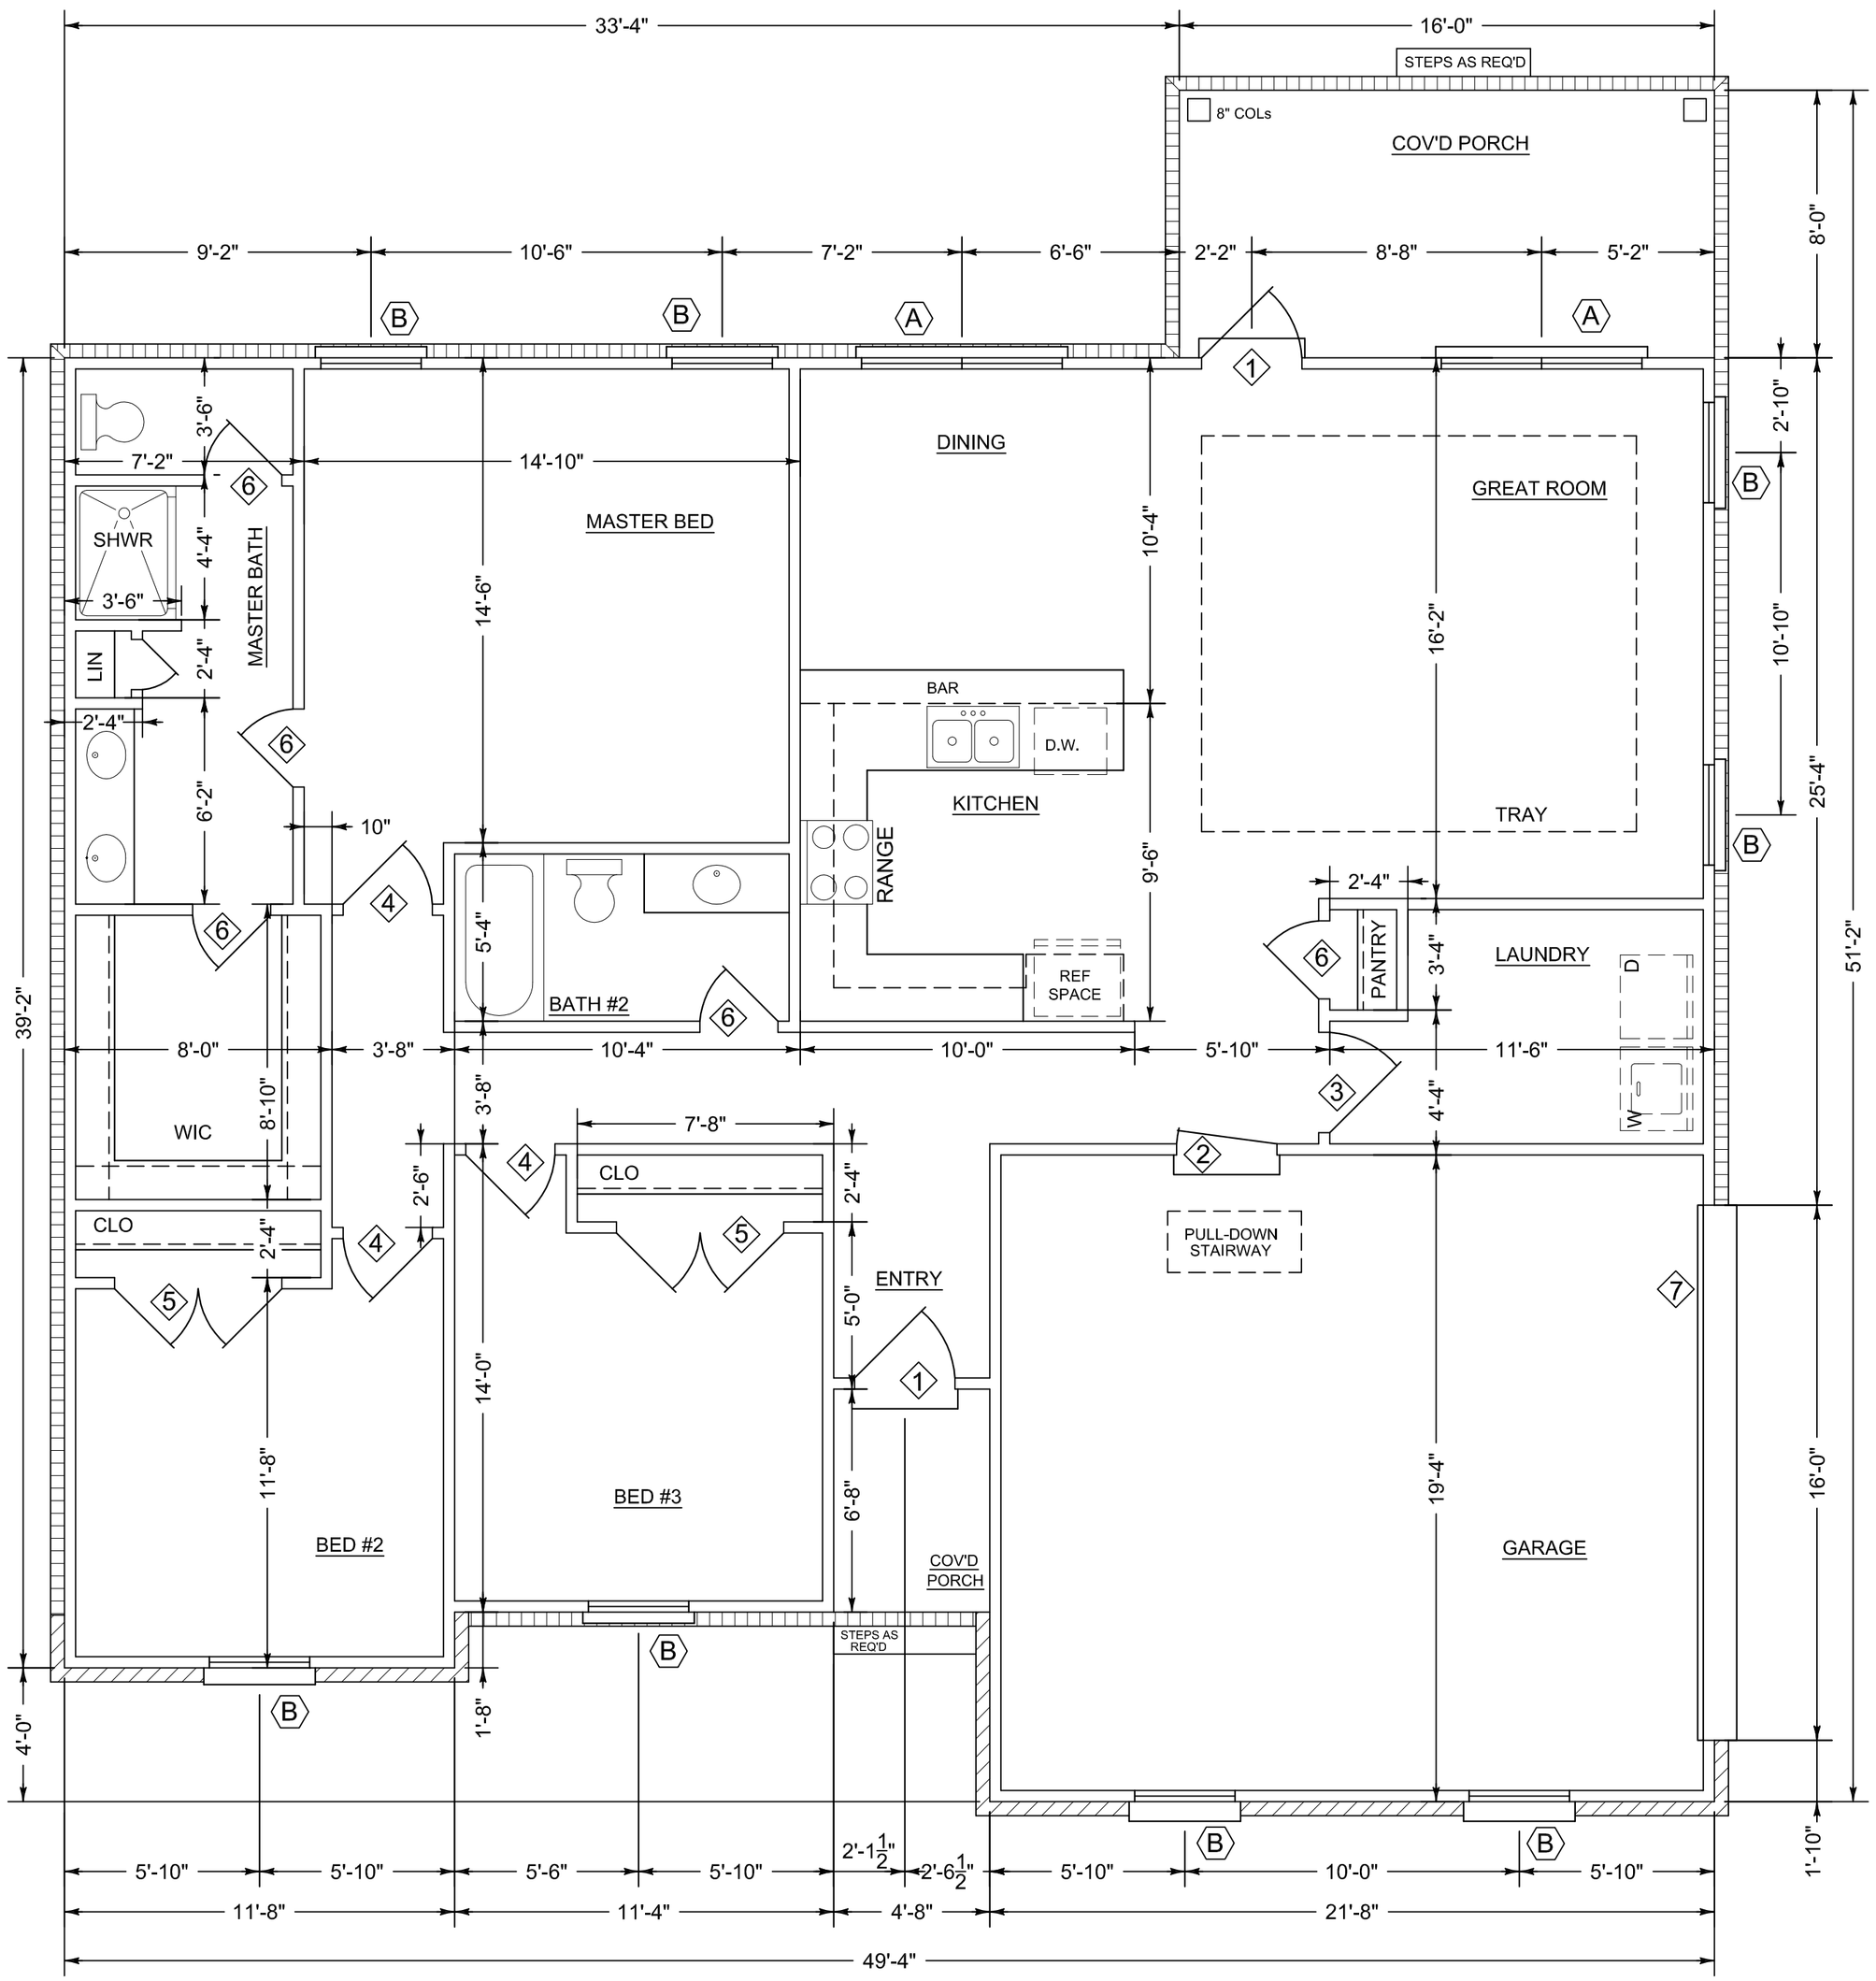

DOOR SCHEDULE

MARK	SIZE	TYPE	REMARKS
1	3'-0" x 6'-8" x 1 3/4	W/ LITE	EXTERIOR METAL INSUL.
2	3'-0" x 6'-8" x 1 3/4	SIX PANEL	" " "
3	3'-0" x 6'-8" x 1 3/8	" "	INTERIOR MASONITE
4	2'-8" x 6'-8" x 1 3/8	" "	" "
5	(2) 2'-6" x 6'-8" x 1 3/8	" "	" "
6	2'-4" x 6'-8" x 1 3/8	" "	" "
7	16'-0" x 7'-0"	OVERHEAD GARAGE	STEEL

WINDOW SCHEDULE

MARK	SIZE	TYPE	REMARKS
A	(2) 3'-0" x 5'-0"	SINGLE HUNG	VINYL INSUL.
B	3'-0" x 5'-0"	" "	" "

SQUARE FOOTAGE

HEATED:	1544
GARAGE:	427
PORCHES:	159
TOTAL:	2130

FLOOR PLAN

SCALE 1/4" = 1'-0"

230 Lace Dr.

Heated sq. ft: 1544

Unheated sq. ft: 586

September 2015

Plan no. 1520-BW

Claire's Home Designs
5775 Montgomery Hwy. 791-1327

A new home by: Southern Homebuilders