NOTE:

1. 9'-0" CEILING HEIGHT UNLESS OTHERWISE NOTED

NOTE:

BUILDER AND OWNER TO VERIFY DIMENSIONS, NOTES AND ALL CONDITIONS OF PLANS PRIOR TO CONSTRUCTION. PLAN SERVICE IS NOT RESPONSIBLE FOR ERRORS OR OMISSIONS.

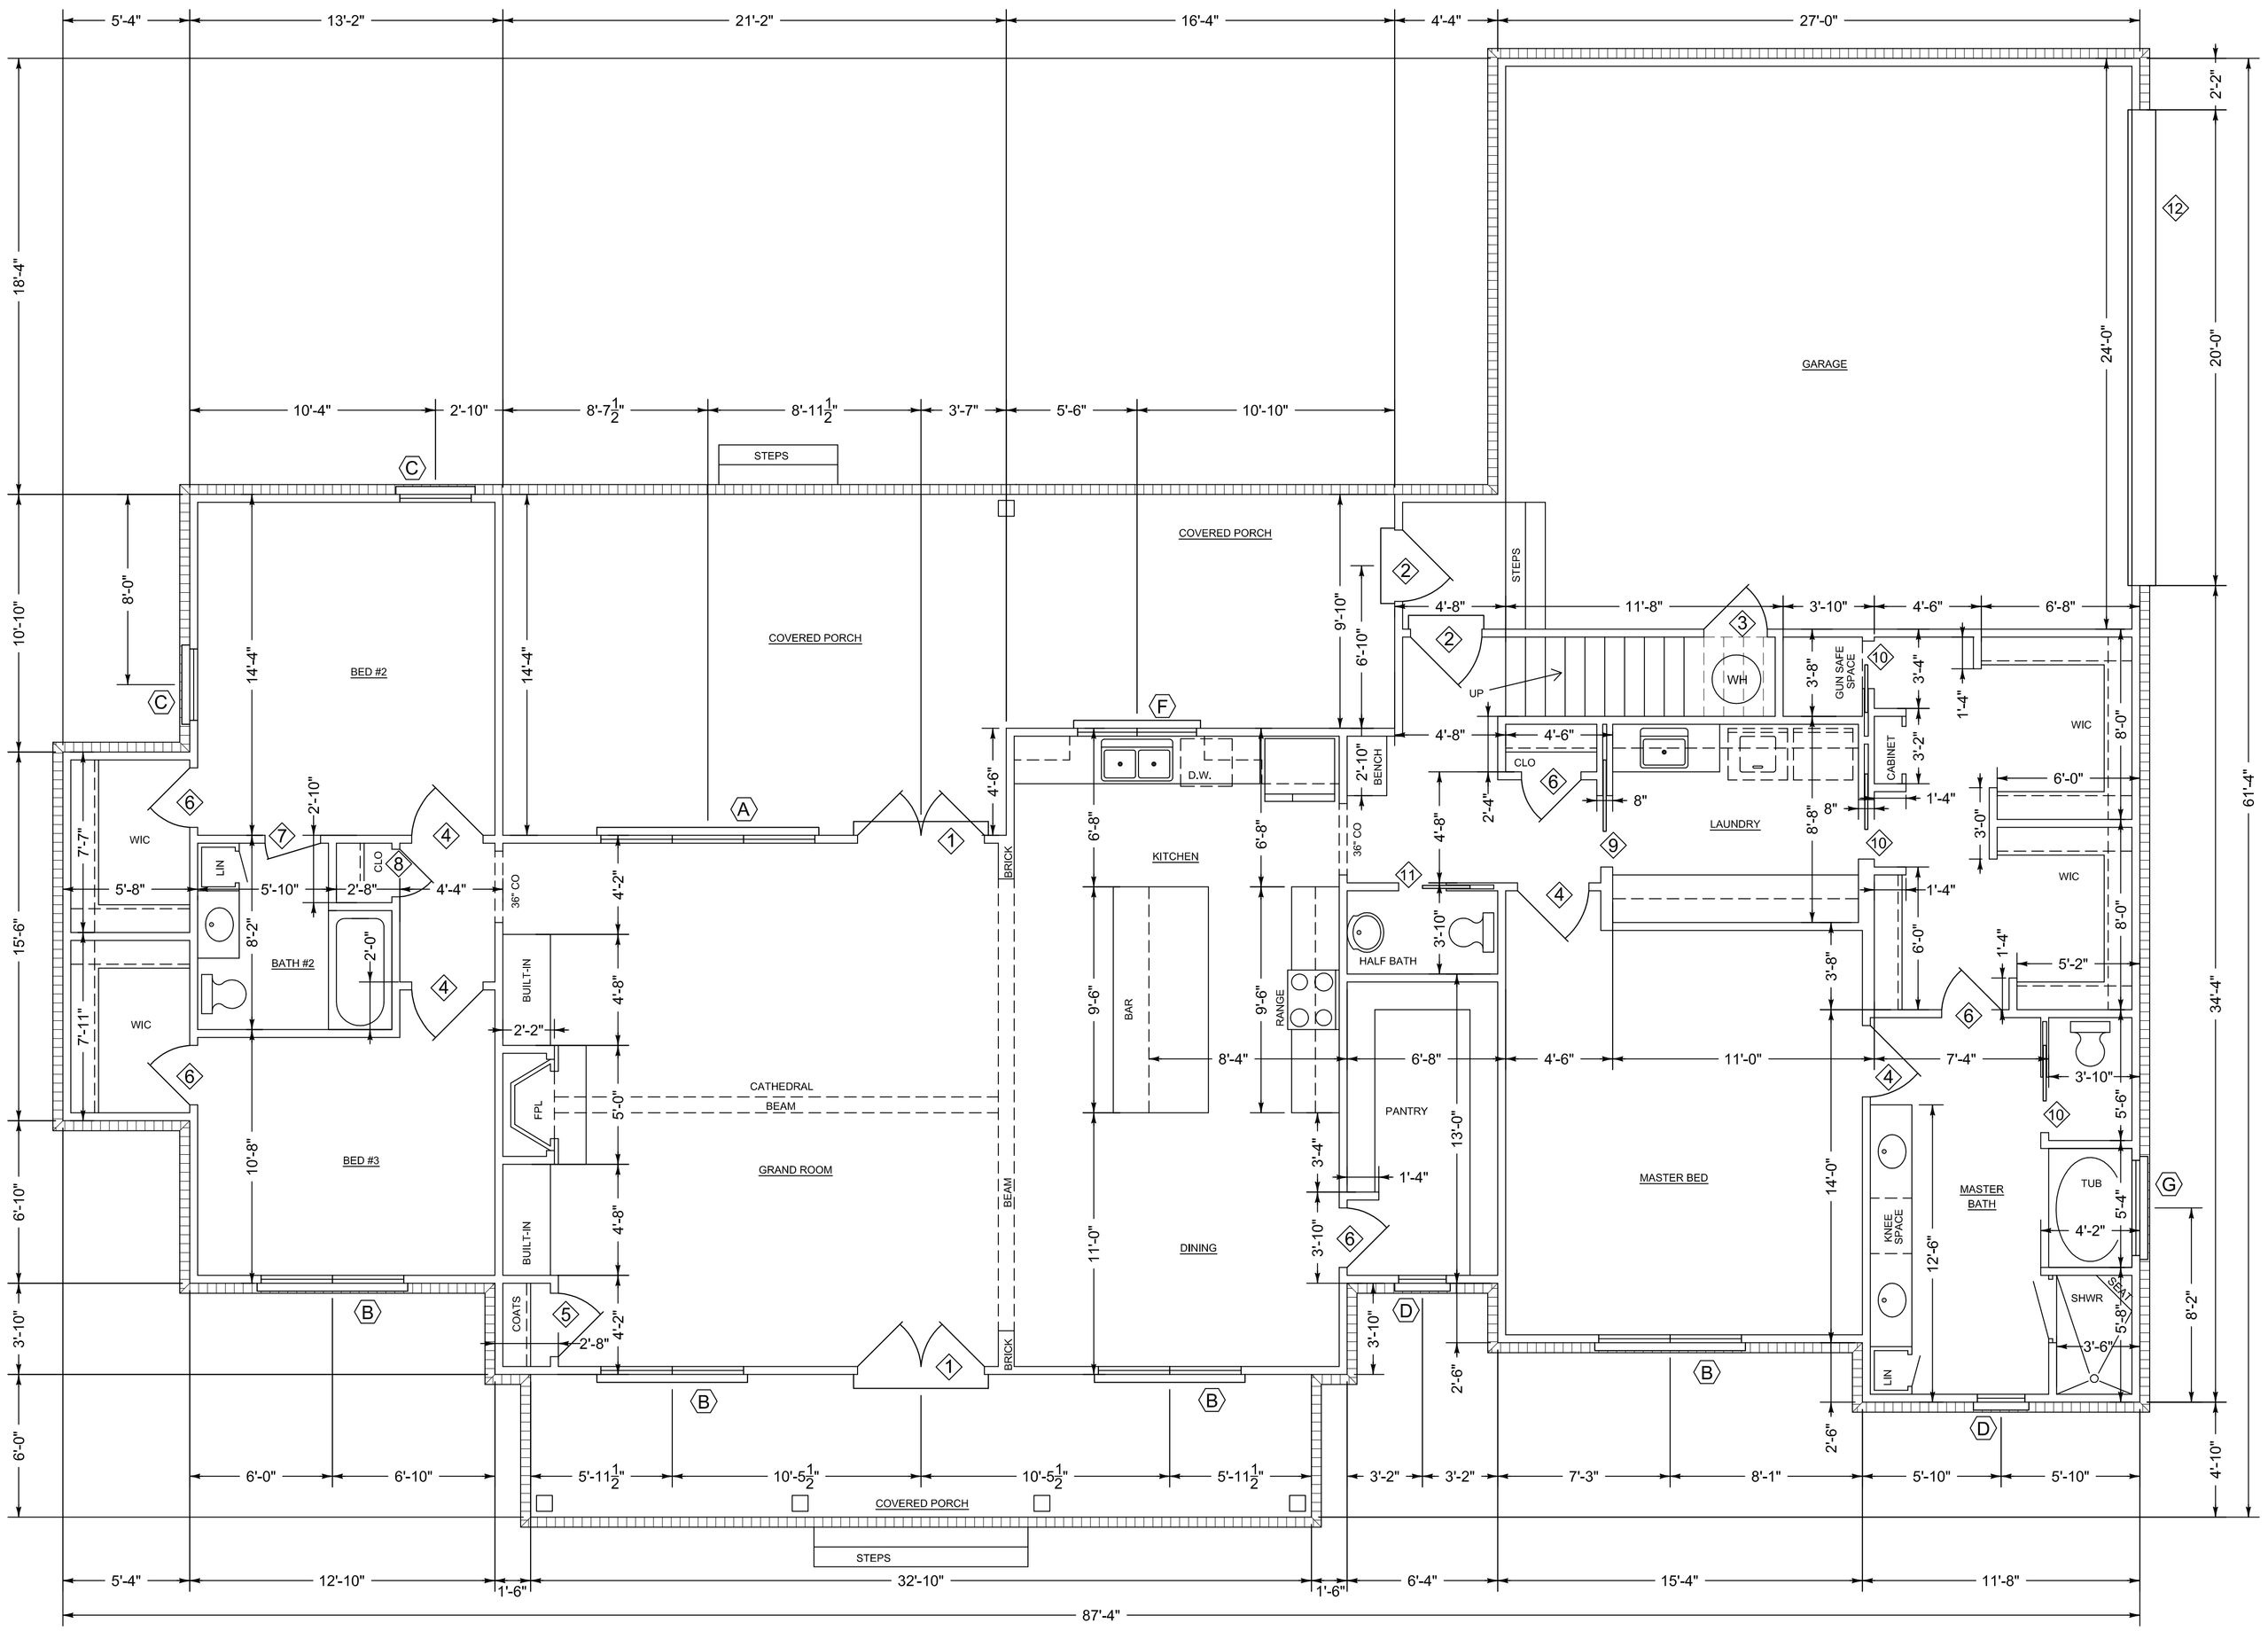

FLOOR PLAN

SCALE 1/4" = 1'-0"

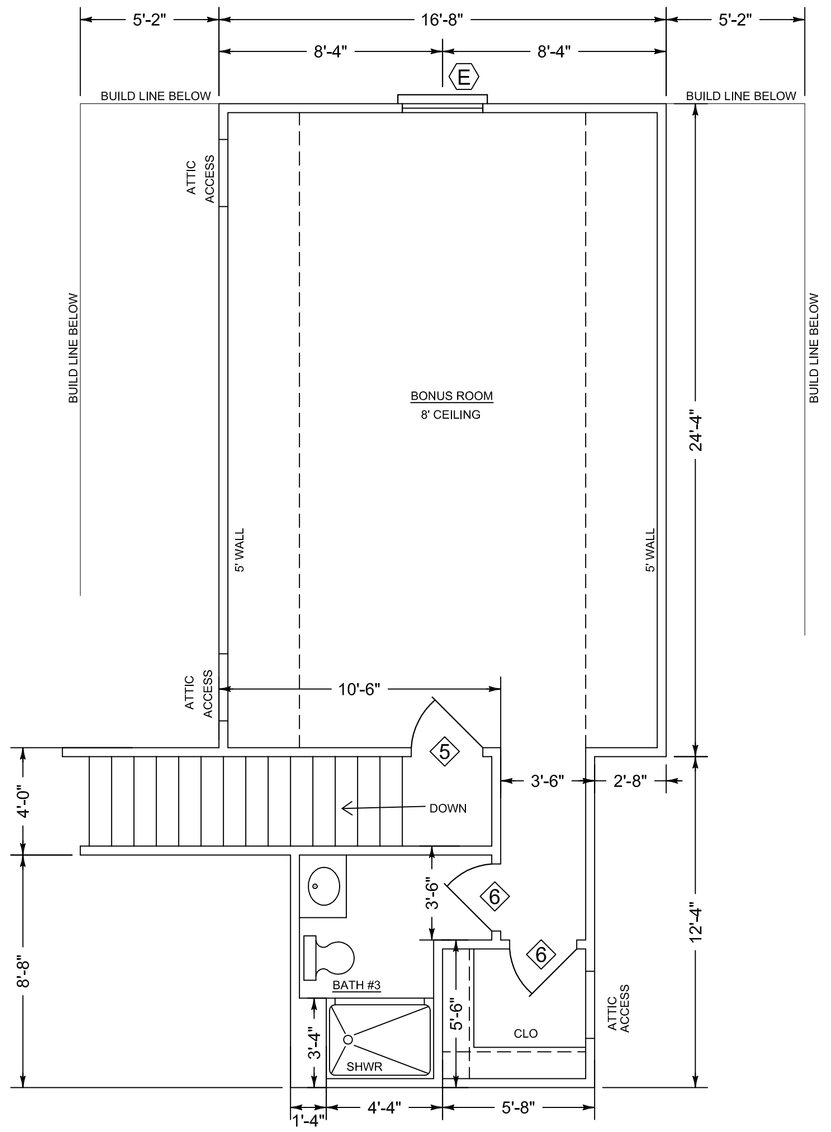

DOOR SCHEDULE

MARK	SIZE	TYPE	REMARKS
1	(2) 3'-0" x 6'-8" x 1 3/4	3/4 LITE	EXTERIOR METAL INSUL.
2	3'-0" x 6'-8" x 1 3/4	SIX PANEL	" " "
3	2'-8" x 6'-8" x 1 3/4	SIX PANEL	" " "
4	3'-0" x 6'-8" x 1 3/8	SIX PANEL	INTERIOR MASONITE
5	2'-8" x 6'-8" x 1 3/8	" "	" "
6	2'-6" x 6'-8" x 1 3/8	" "	" "
7	2'-4" x 6'-8" x 1 3/8	" "	" "
8	2'-0" x 6'-8" x 1 3/8	" "	" "
9	3'-0" x 6'-8" x 1 3/8	SIX PANEL/ POCKET	" "
10	2'-4" x 6'-8" x 1 3/8	SIX PANEL/ POCKET	" "
11	2'-0" x 6'-8" x 1 3/8	SIX PANEL/ POCKET	" "
12	20'-0" x 8'-0"	OVERHEAD GARAGE	STEEL

WINDOW SCHEDULE

MARK	SIZE	TYPE	REMARKS
A	(3) 3'-0" x 6'-0"	SINGLE HUNG	VINYL INSUL
B	(2) 3'-0" x 6'-0"	" "	" "
C	3'-0" x 6'-0"	" "	" "
D	2'-0" x 6'-0"	" "	" "
E	3'-0" x 5'-0"	" "	" "
F	(2) 2'-6" x 3'-0"	" "	" "
G	4'-0" x 4'-0"	FIXED OBSCURE GLASS	" "
H	(2) 2'-6" x 5'-0"	FIXED FRONT GABLE	" "

SQUARE FOOTAGE

MAIN FLOOR HEATED:	2387
BONUS ROOM HEATED:	513
TOTAL HEATED:	2900
GARAGE:	673
PORCHES:	661
GRAND TOTAL:	4234

Claire's Home Designs
5775 Montgomery Hwy. Ste. 2 791-1327

Heated sq. ft: 2900

Unheated sq. ft: 1334

July 2020

Plan no. 2022-AD

A new home for: The Dyer Family